EA-IRRAD

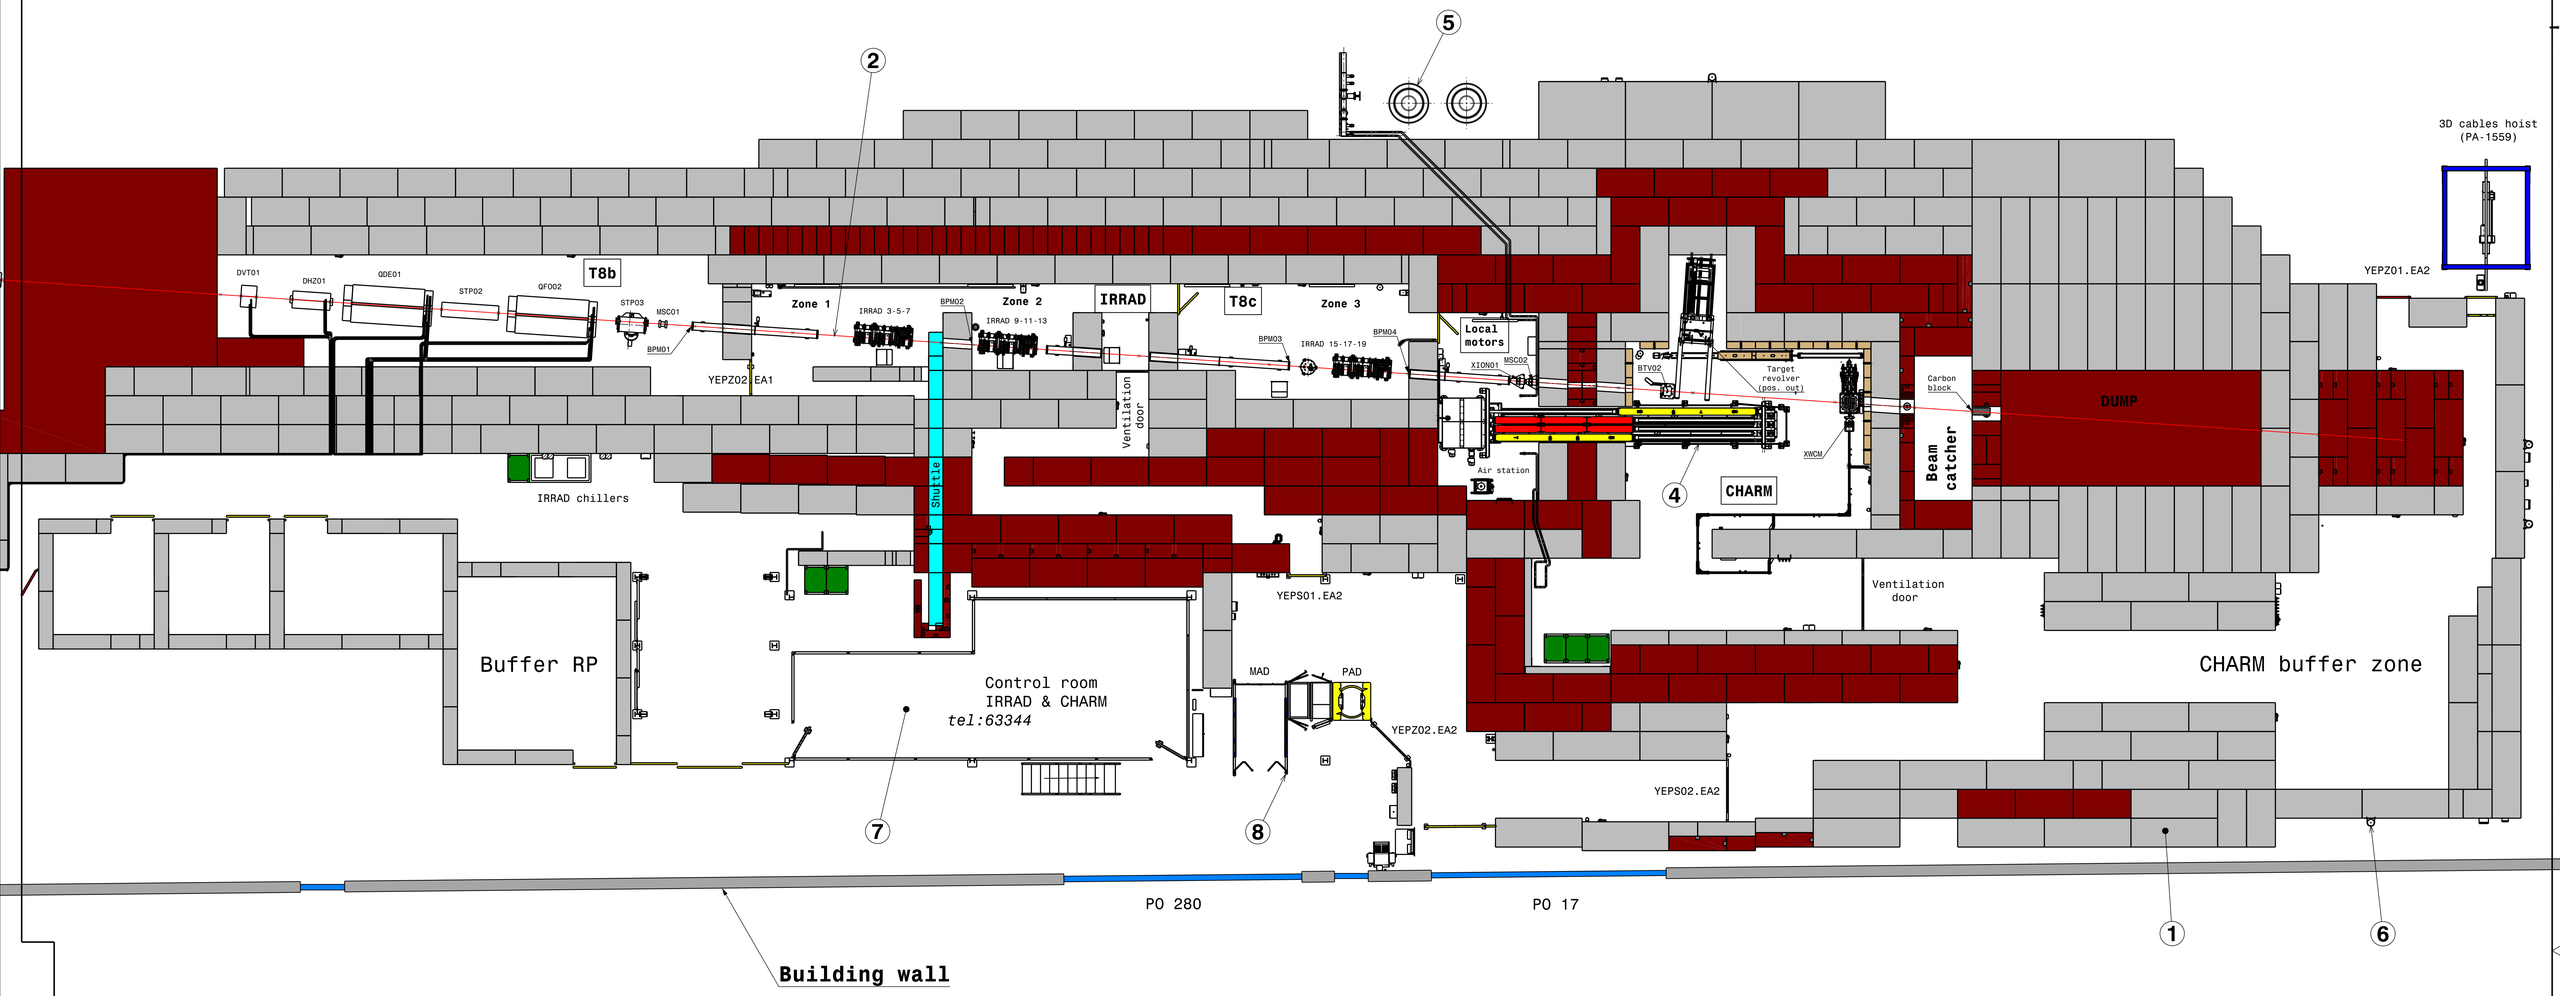

Top view for EA-IRRAD ventilation

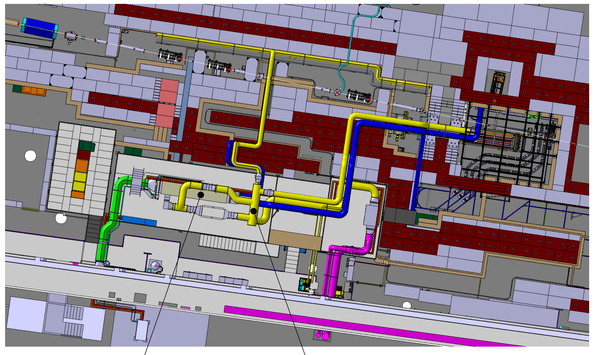

Concrete block

Cast iron block

NOTE:
Documents EA-IRRAD on EDMS/CERN-0000097376

QUA	DESCRIPTION	POS	MAT.	OBSERVATIONS	REF.CERN
1	Access Acces	8		ST0642353	
1	Control room Salle de controle	7		ST0642352	
1	Radiation equipments Equipements radioprotection	6		ST0642348	
1	Services Services	5		ST0642311	
1	Experiments Experiences	4		ST0642252	
1	157 - 3102 - Reseau Ventilation C 157 - 3102 - Reseau Ventilation C	3		ST0559499	
1	T8irr2014 layout Layout T8irr2014	2		ST0488950	
1	Irradiation shielding facility Blindage Irradiation	1		PSZJS___0110 ST0541142	

ENS/ASS PSZLJ___0002 S.ENS/S.ASS

Layout Infrastructure for Experimental Areas PS

157-IRRADS SHIELDING FACILITIES
157-IRRAD-CHARM ZONES
157-FACILITES BLINDAGE IRRADS
157-ZONES IRRAD-CHARM

SCALE 1:60

DRAWN D. BRETHOUX 2014-11-19
CONTROLLED
RELEASED
APPROVED
CAD Document Number ST0485049_02
REPLACES

NON VALABLE POUR EXECUTION
NOT VALID FOR EXECUTION

GAC - PSZLJ___0003 SIZE 0 IND.

DESSIN ALIGNOTTE, TOLERANCES ACCORDING TO THE STANDARDS
DRAWING ALIGNOTTE, TOLERANCES ACCORDING TO THE STANDARDS

PROJECTION

ORGANISATION EUROPEENNE POUR LA RECHERCHE NUCLEAIRE
EUROPEAN ORGANIZATION FOR NUCLEAR RESEARCH
CERN CH

CLASSIFICATION SECURITE: NON CLASSIFIE
SECURITY CLASSIFICATION: UNCLASSIFIED

THIS DRAWING MAY NOT BE USED TO JUSTIFY CONTRACTUAL OBLIGATIONS IN THE ABSENCE OF A WRITTEN AGREEMENT