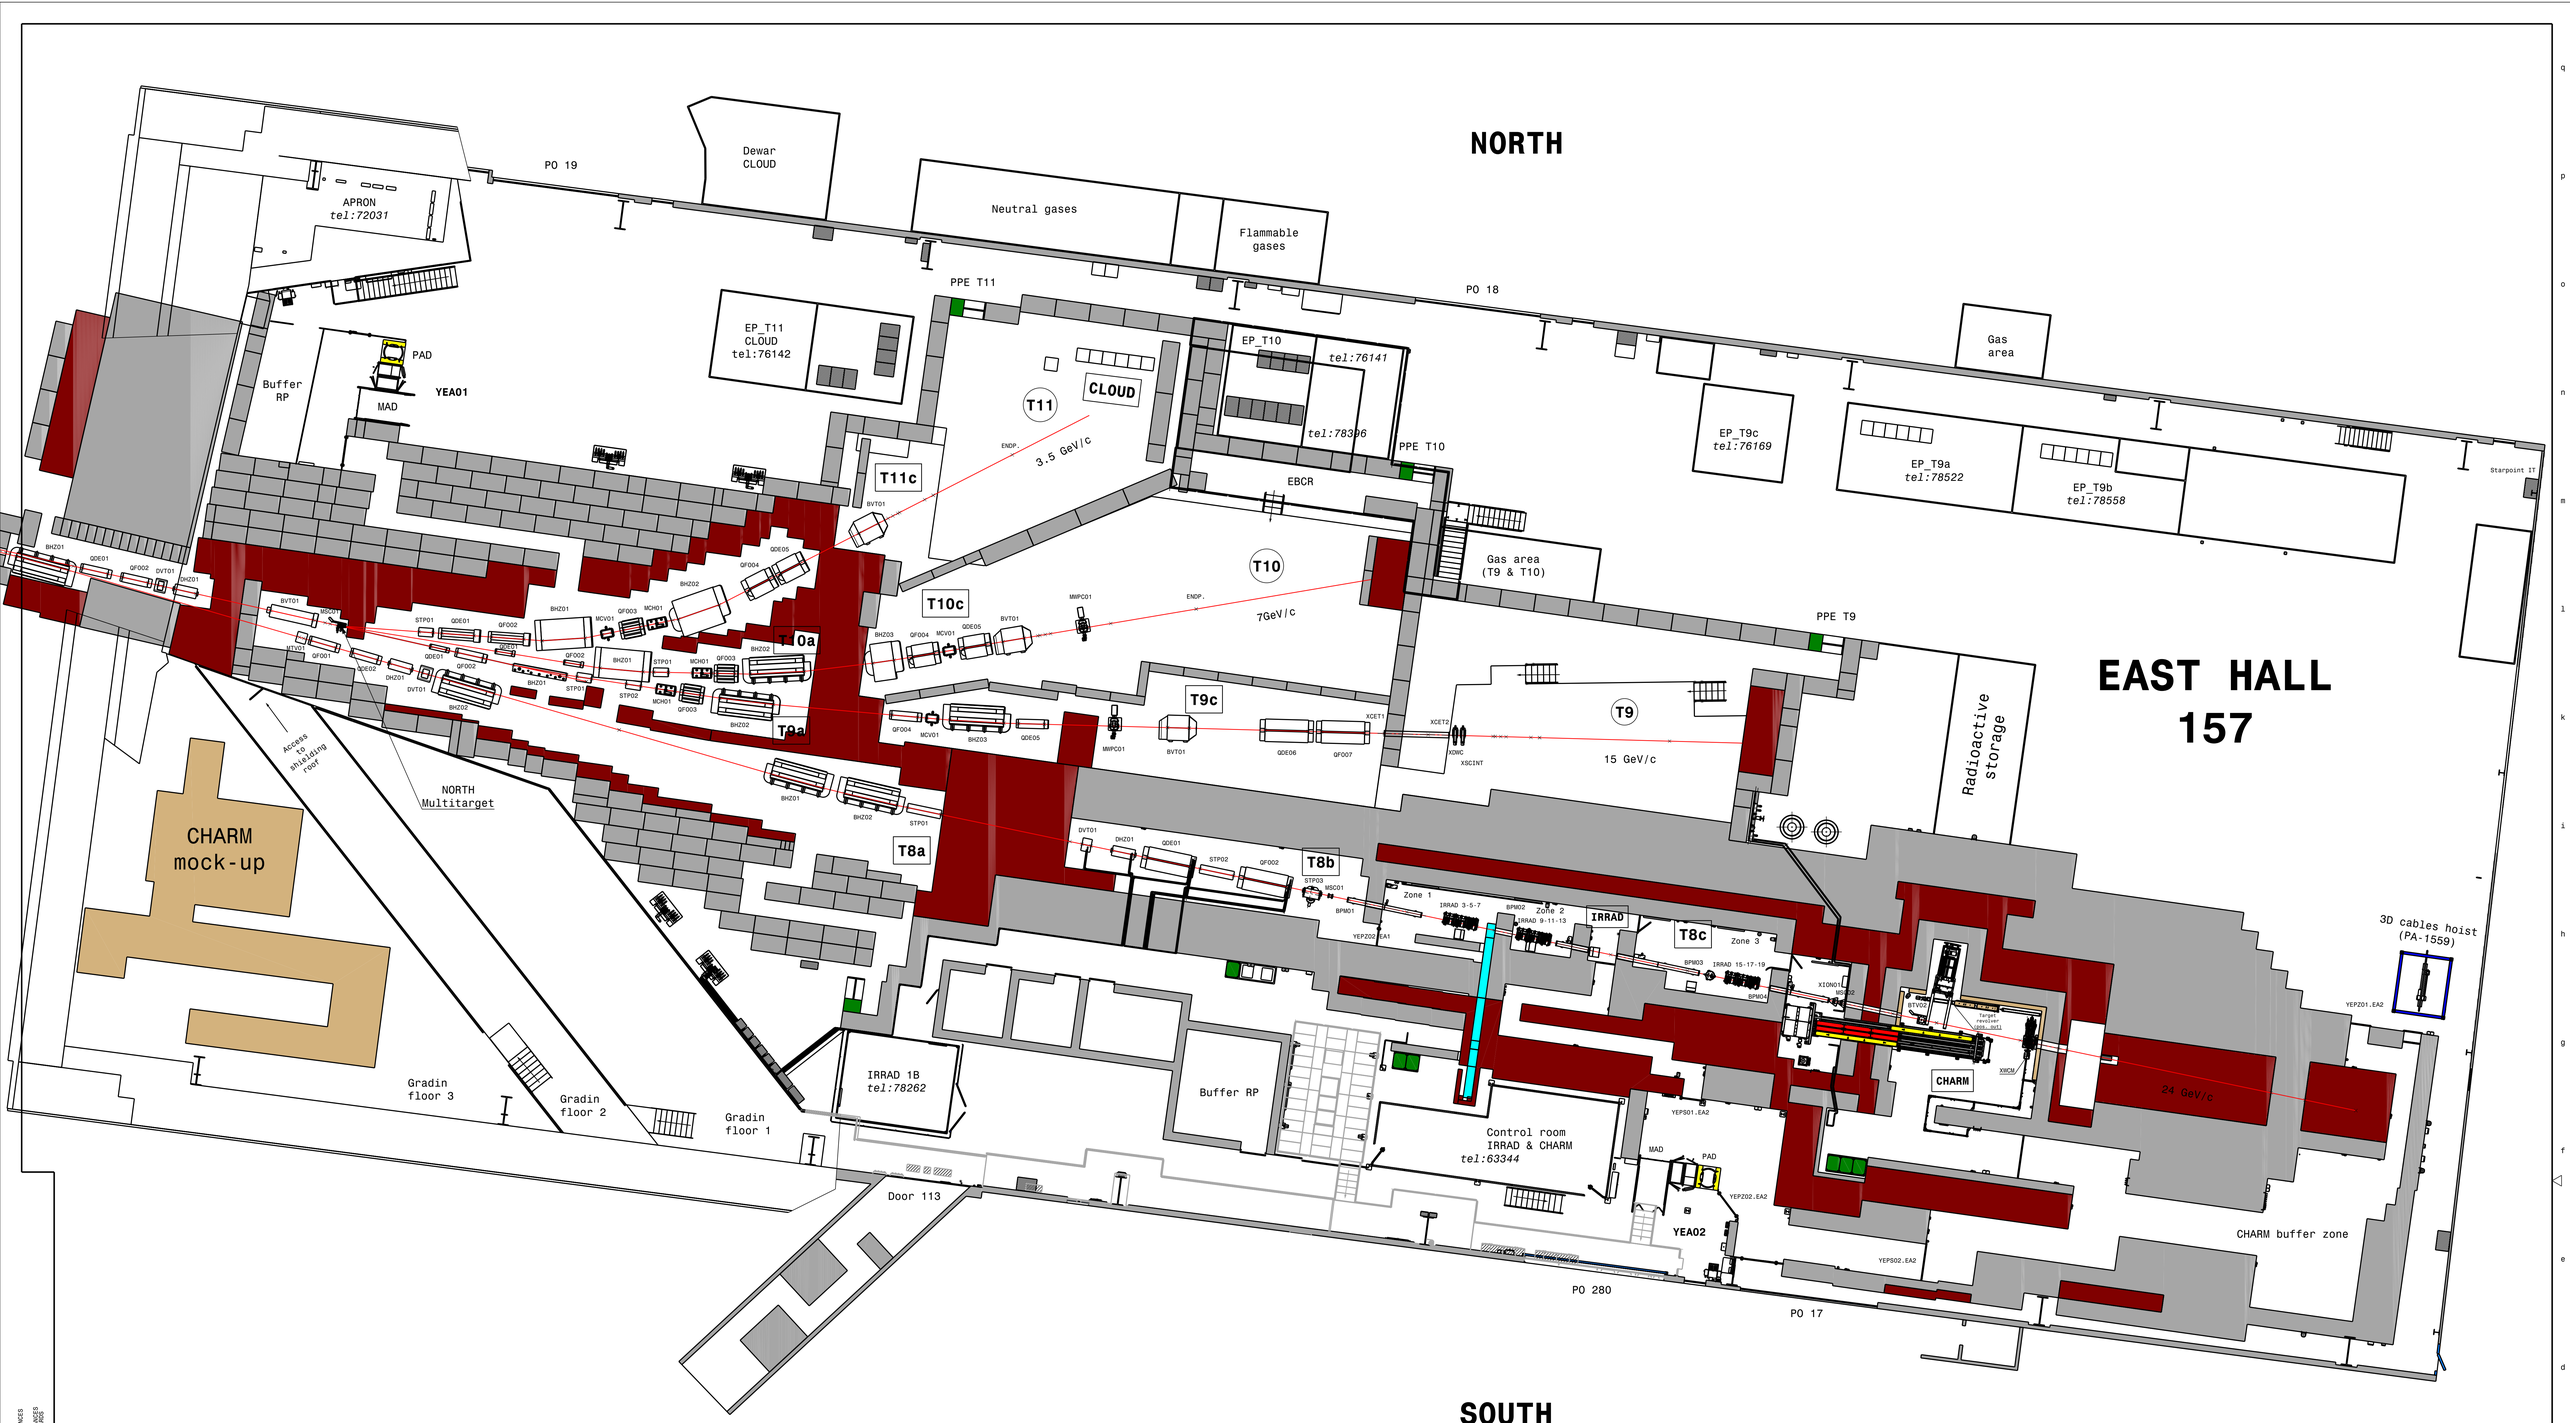

Layout Infrastructure for Experimental Areas PS		DRAWN	D. Brethoux 2014-05-07
EAST AREA 157-LS1 INTEGRATION ZONE EST 157-INTEGRATION LS1	SCALE 1:100	CONTROLLED RELEASED APPROVED CAD Document Number ST0581725_05 REPLACES	
NON VALABLE POUR EXECUTION NOT VALID FOR EXECUTION	SAC -	PSZLJ___0006	SIZE 0 / END.

DESSIN, RUGOSITE, TOLERANCES
DRAWING, ROUGHNESS, TOLERANCES
ACCORDING TO ISO STANDARDS

PROJECTION

ORGANISATION INTERNATIONALE DE NORMALISATION
INTERNATIONAL ORGANIZATION FOR STANDARDIZATION
(ISO)

CONSEIL EUROPEEN POUR LA RECHERCHE NUCLEAIRE
EUROPEAN ORGANIZATION FOR NUCLEAR RESEARCH
(CERN)

CE DOCUMENT EST LA PROPRIETE DU CERN. IL NE PEUT ETRE REPRODUIT OU COMMUNIQUE SANS AUTORISATION ECRITE
THIS DRAWING IS THE PROPERTY OF CERN. IT MUST NOT BE REPRODUCED OR DISCLOSED WITHOUT WRITTEN PERMISSION